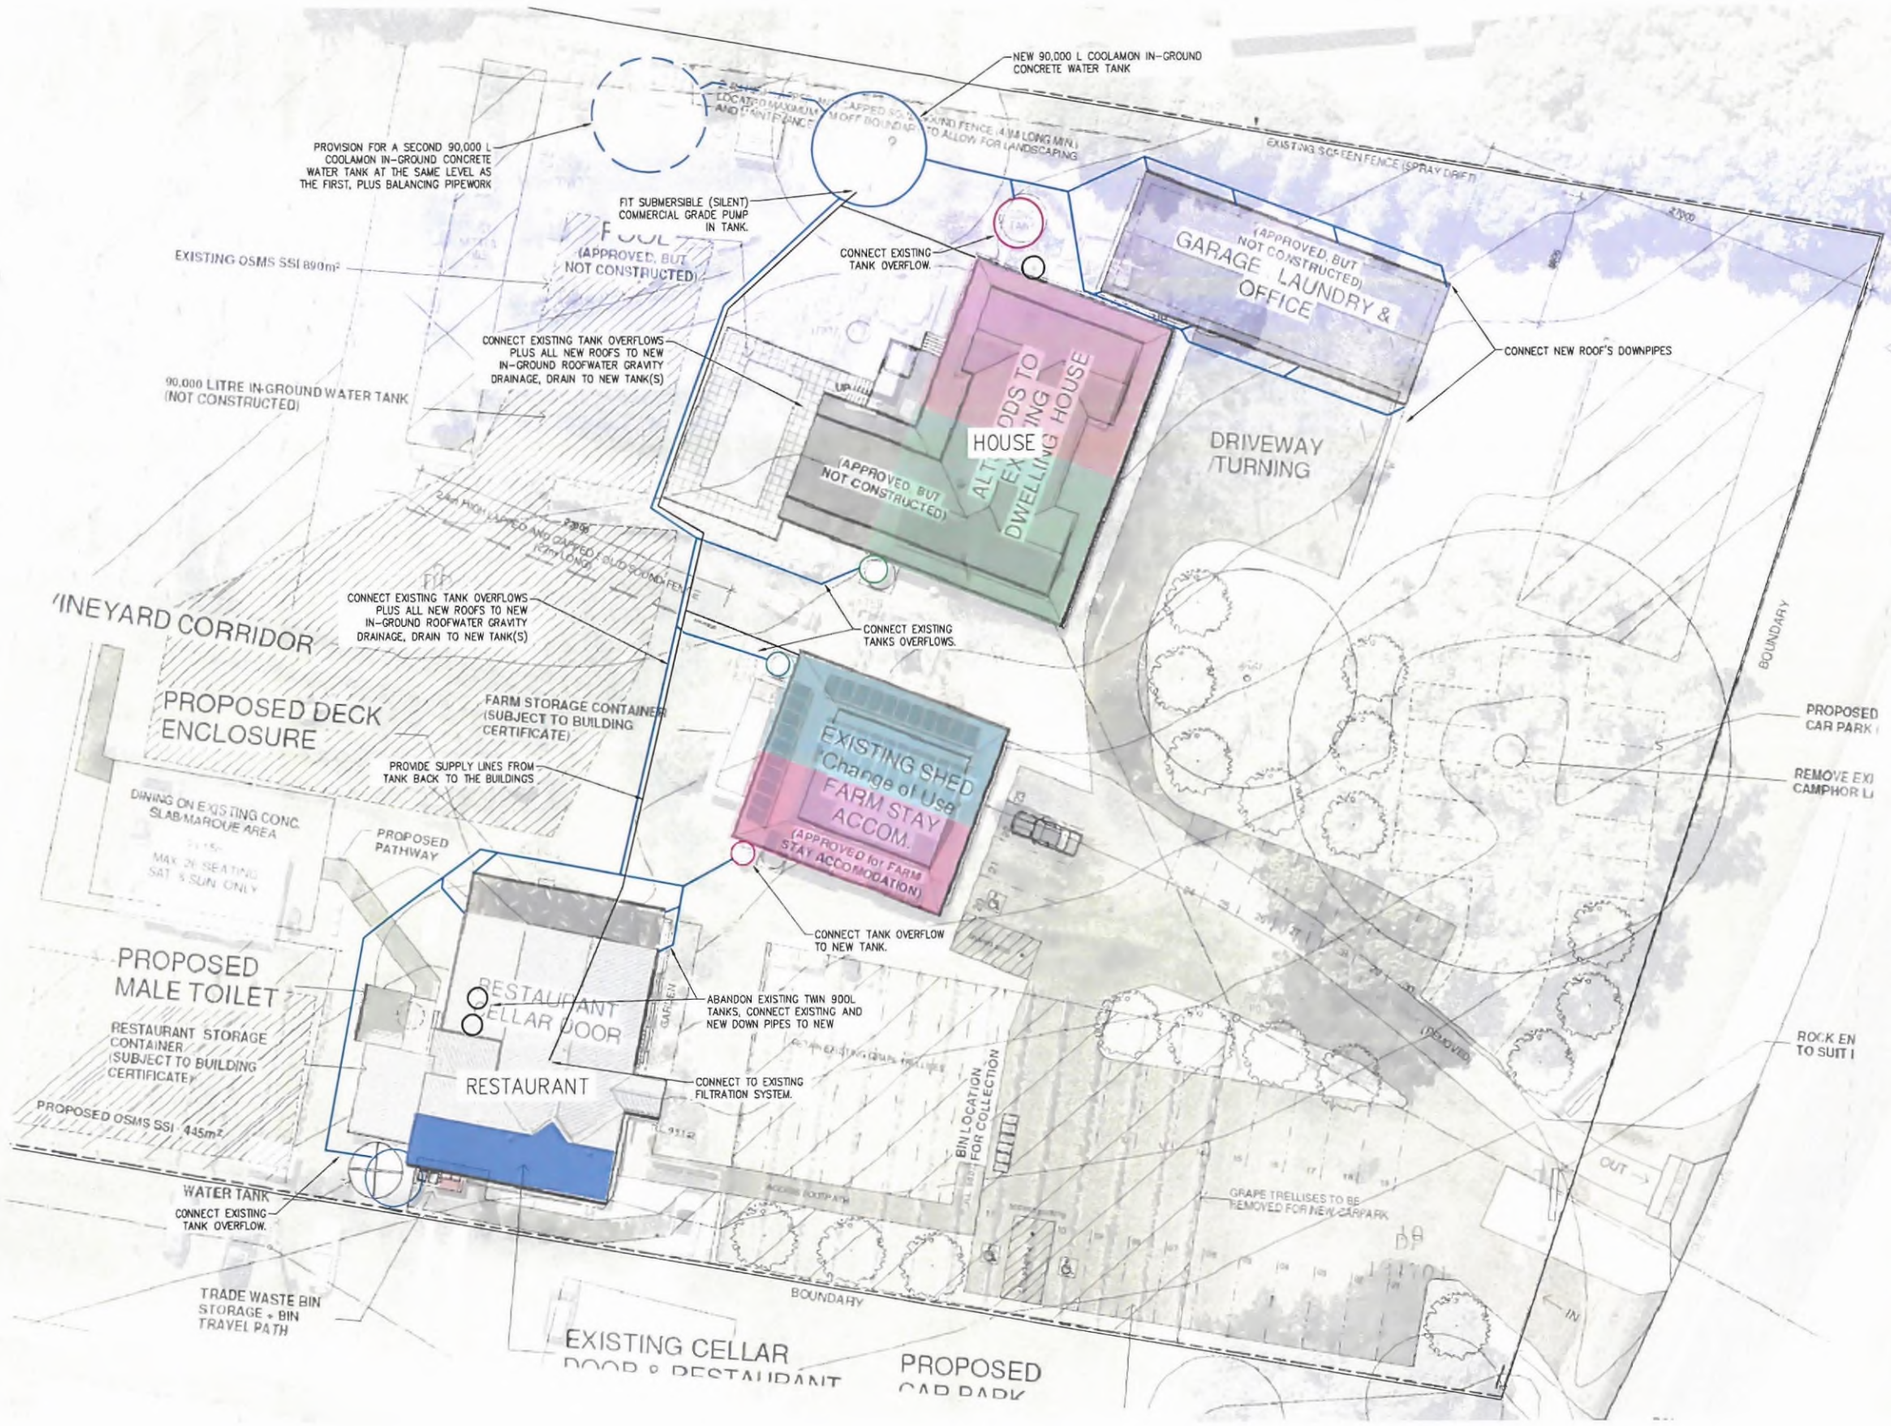

REV.	DATE	REVISION	DR.BY	AP.BY
A	19-12-2021	FOR DEVELOPMENT APPROVAL	GJK	GJK

de Groot & Benson
Consulting Engineers & Planners
A.C.N. 052 300 571
236 Harbour Drive,
Coffs Harbour NSW 2450
Phone (02) 6652 1700
Fax (02) 6652 7418
Email. email@dgb.com.au

Scale: AS SHOWN	Cad File No.: 19021 Water Supply.dwg	Project: TWO TAILES WINERY	TITLE SHEET
Surveyed: -	Datum: AHD		
Drawn: JAT	Designed: JAT	Approved: GJK	
Checked: GJK	Date: 2019	No. of dwgs: —	Client: Madonna Bannerman

© COPYRIGHT 2019
The design and details shown on these drawings are applicable to this project only and may not be reproduced in whole or in part or be used for any other project or purpose without the written consent of DE GROOT & BENSON Pty Ltd with whom copyright resides.

Project No.	19021
Drawing No.	WS01
Amendment No.	A