C:\Users\Hugh\WORK\Ted\Victoria Rd 964-970, West Ryde\964-970 Victoria Road, West Ryde_E.rvt
2/09/2021 12:02:32 PM

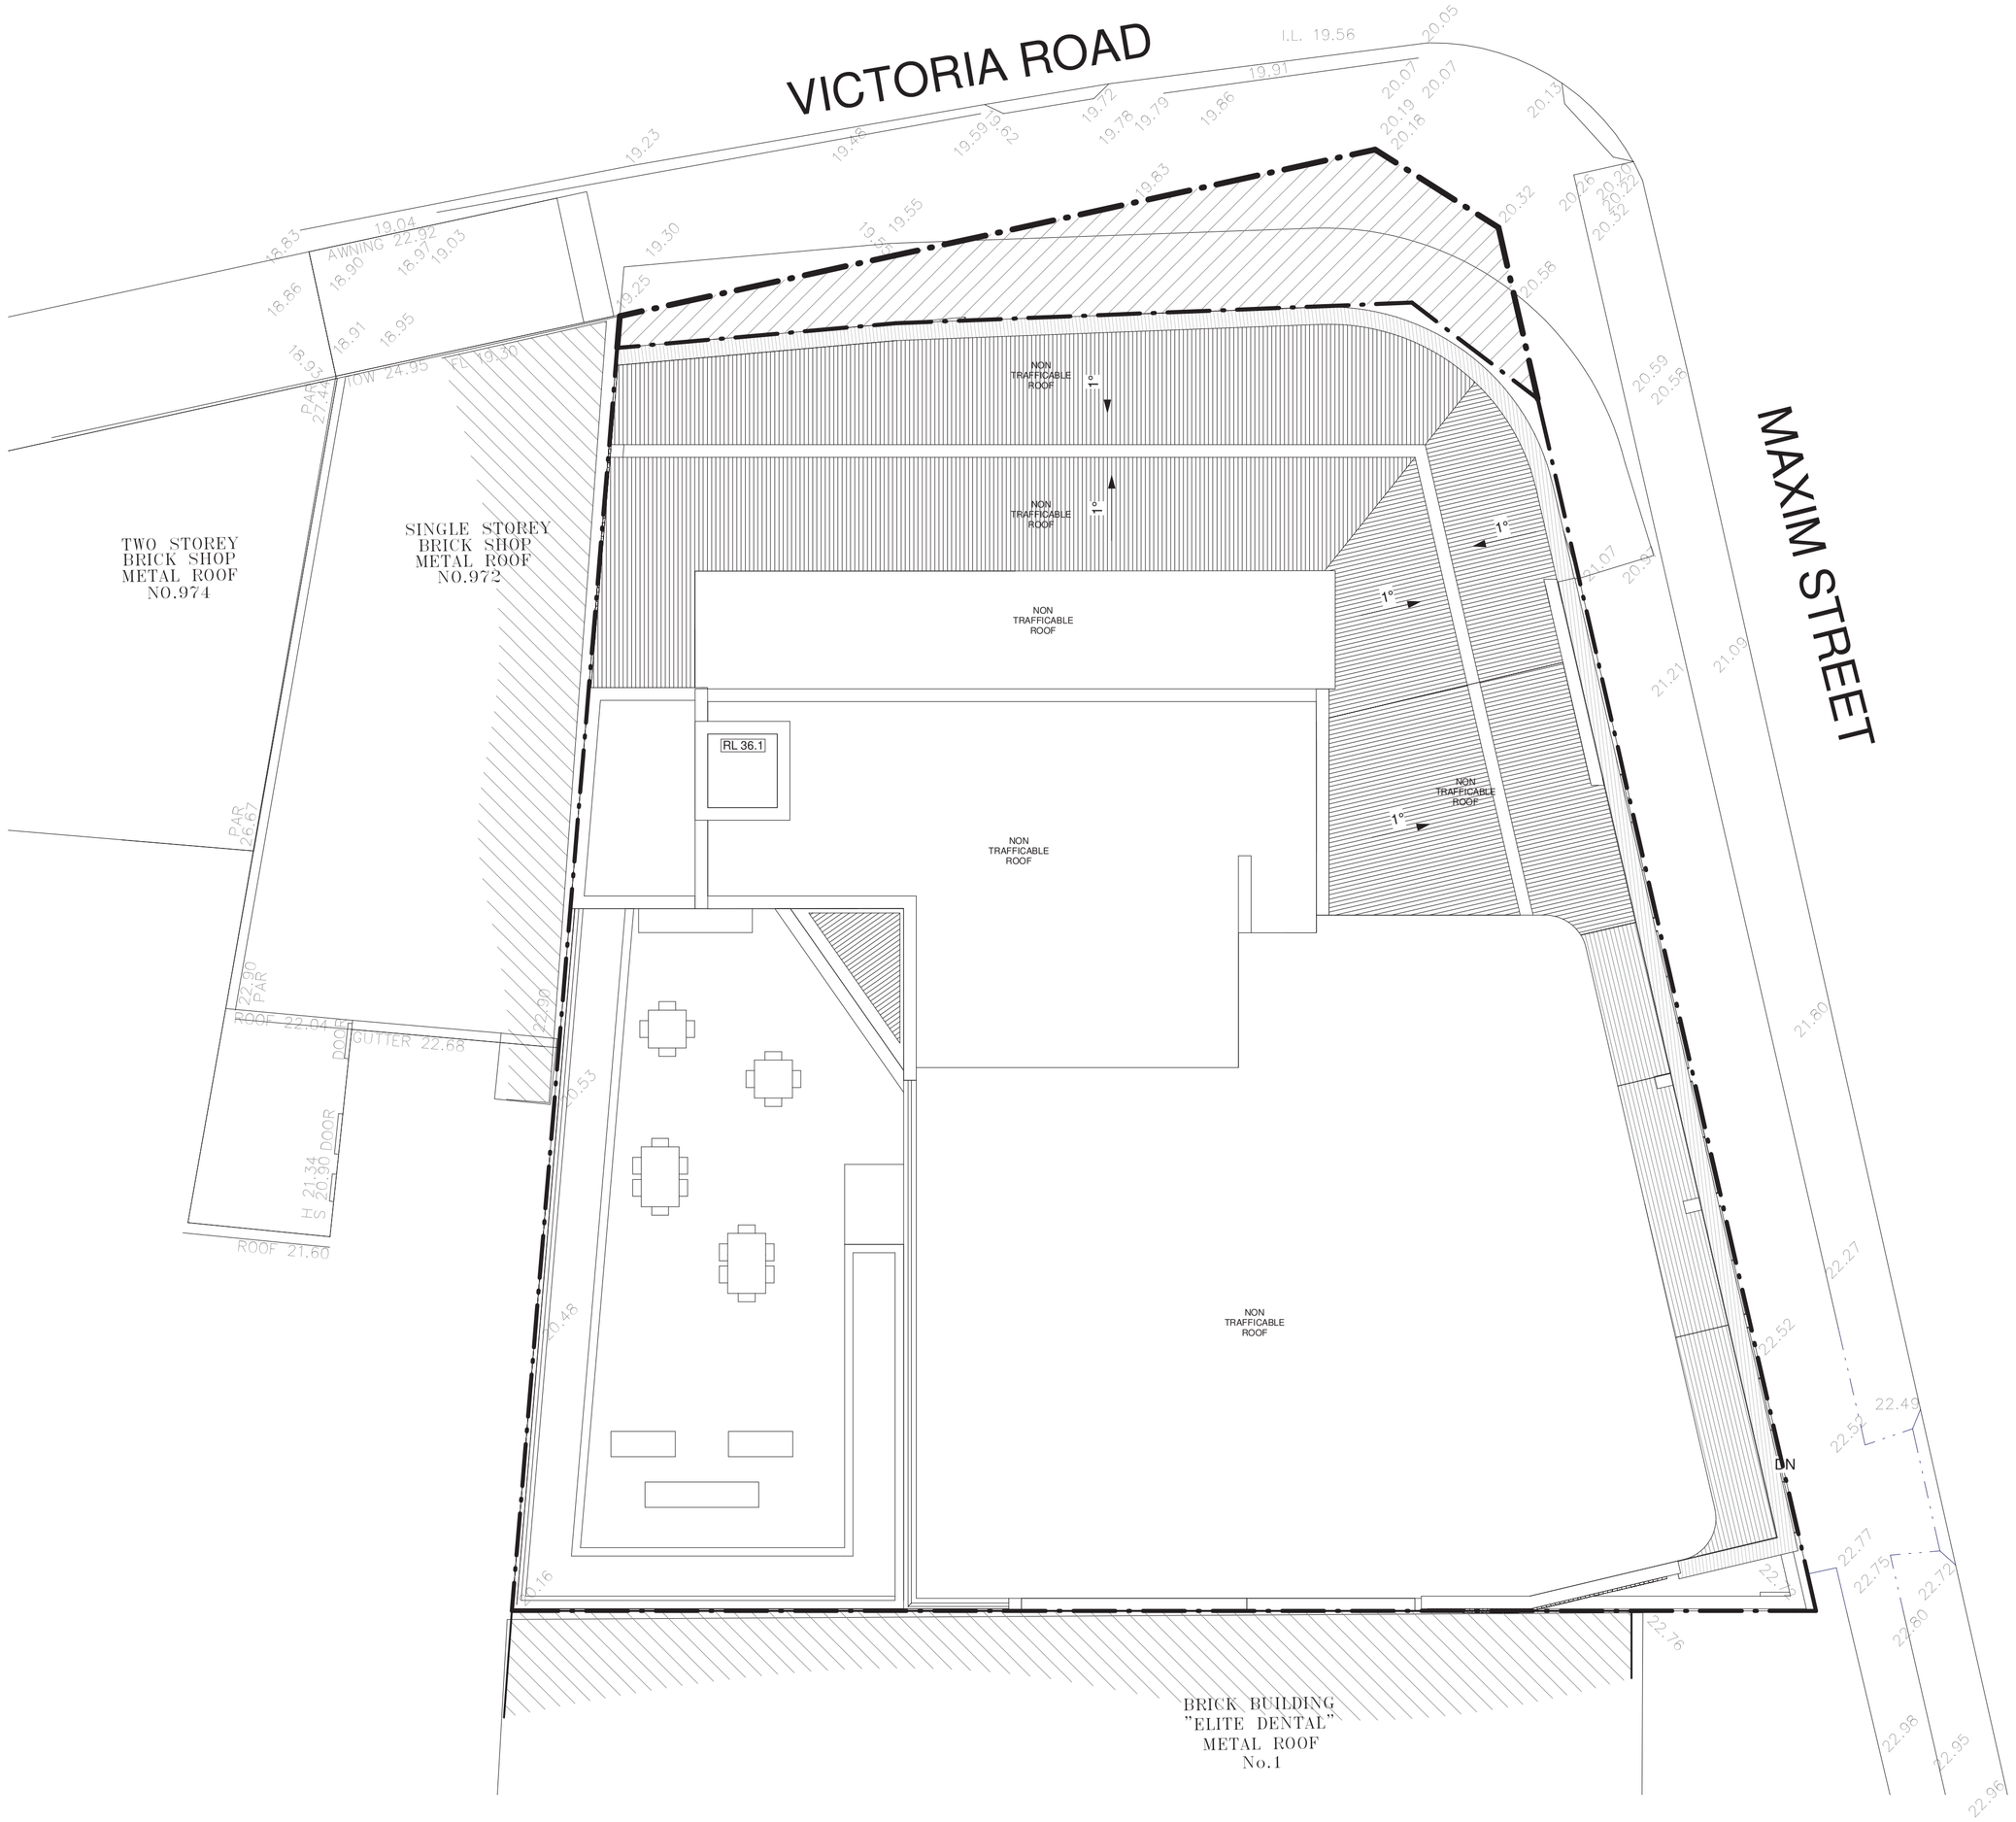

Form Design Studio
Architecture
Interiors
Urban Design
Project Management

ABN 63 804 200 206
14 Cornedale Street
Wakeley NSW 2176
Australia
0449 806 010

tedj@formdesignstudio.com.au

PETER HALL ARCHITECTS PTY LTD
9876 5850

Rev		
Issue	Date	Description

Client
Lecedar Pty Ltd

Project
Proposed New Affordable Rental Housing & Commercial Shop

964-970 Victoria Road,
West Ryde

Drawing
Roof Plan

North	Scale	Date	Project No.	Drawing No.
	1 : 100 @ A1	09/02/21	00_0000	A104 /

Issued for
DA

Verify all dimensions before commencing work. Use figured dimensions. Do not scale off drawing.
This design is copyright and may not be reproduced without the written permission of the architect.
© Copyright 2020