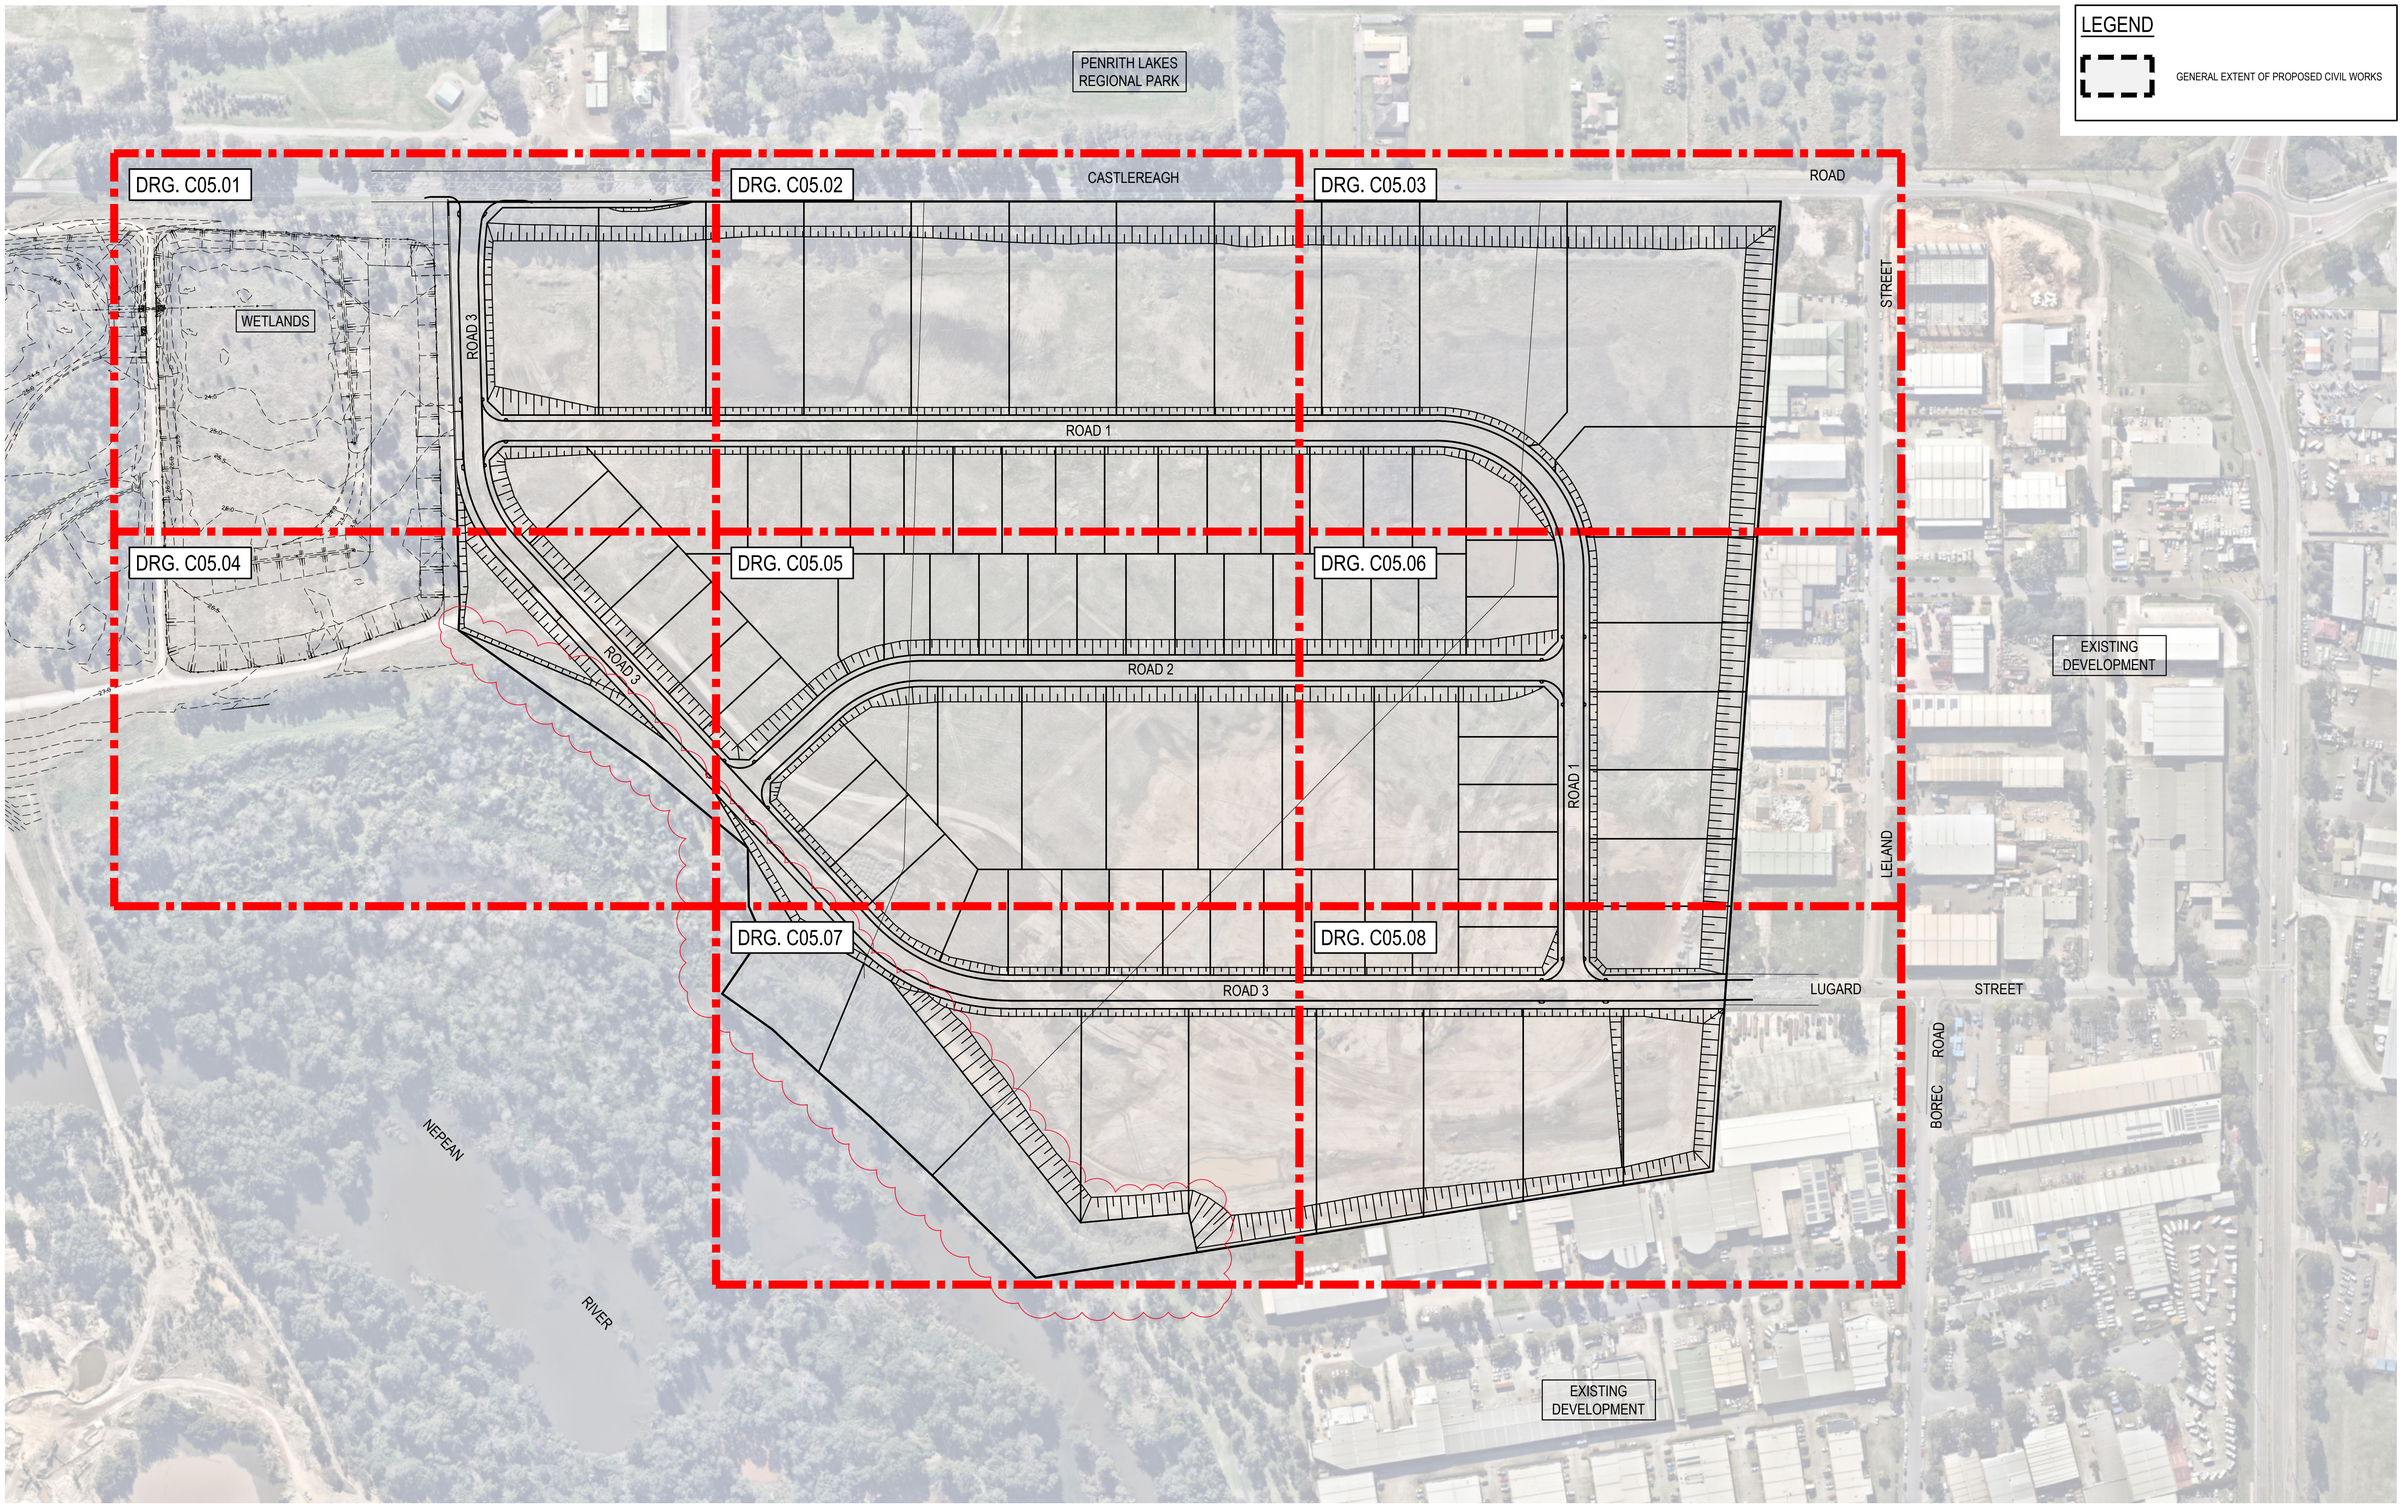

REV.	DATE	DESCRIPTION	DRN.	DES.	VERIF.	APPD.
5	4/11/2021	RE-ISSUED FOR INFORMATION	MDH	ML	MKH	MKH
4	17/12/2020	ISSUED FOR DEVELOPMENT APPLICATION	MDH	ML	MKH	MKH
3	11/12/2020	ISSUED FOR CLIENT REVIEW	MDH	ML	MKH	MKH
2	2/10/2020	ISSUED FOR INFORMATION	MDH	ML	MKH	MKH
1	28/10/2020	ISSUED FOR INFORMATION	MDH	ML	MKH	

Client: NEPEAN BUSINESS PARK

Scale: 0 50 100 150 200m — SCALE 1:2000 @A1

North

The copyright of this drawing remains with Enspire Solutions Pty Ltd and must not be copied wholly or in part without the permission of Enspire Solutions Pty Ltd.

enspire
Enspire Solutions Pty Ltd
205/275 Alfred Street N, North Sydney NSW 2060
ABN: 71 624 801 690
Phone: 02 9922 6135

Project: NEPEAN BUSINESS PARK
PENRITH

Title: GENERAL ARRANGEMENT PLAN

Scale: 1:2000
Date: 28/10/2020
Size: A1
Datum: AHD

Status: FOR INFORMATION ONLY
NOT TO BE USED FOR CONSTRUCTION

Project Number/Drawing Number: 200044-DA-C01.41

Revision: 5

DATE PLOTTED: 5 November 2021 11:10 AM BY : MARK HENNESSEY

CAD File: P:\200044 NepeanBusinessPark\D-Civil\01-Subdivision\Drawings\6-DACC\3-DA COURT DRAWINGS\200044-DA-C01.41 GENERAL ARRANGEMENT PLAN.dwg