



6.0 Masterplan Drawings

6.1 Basement 2 (Pirrama Road) Plan

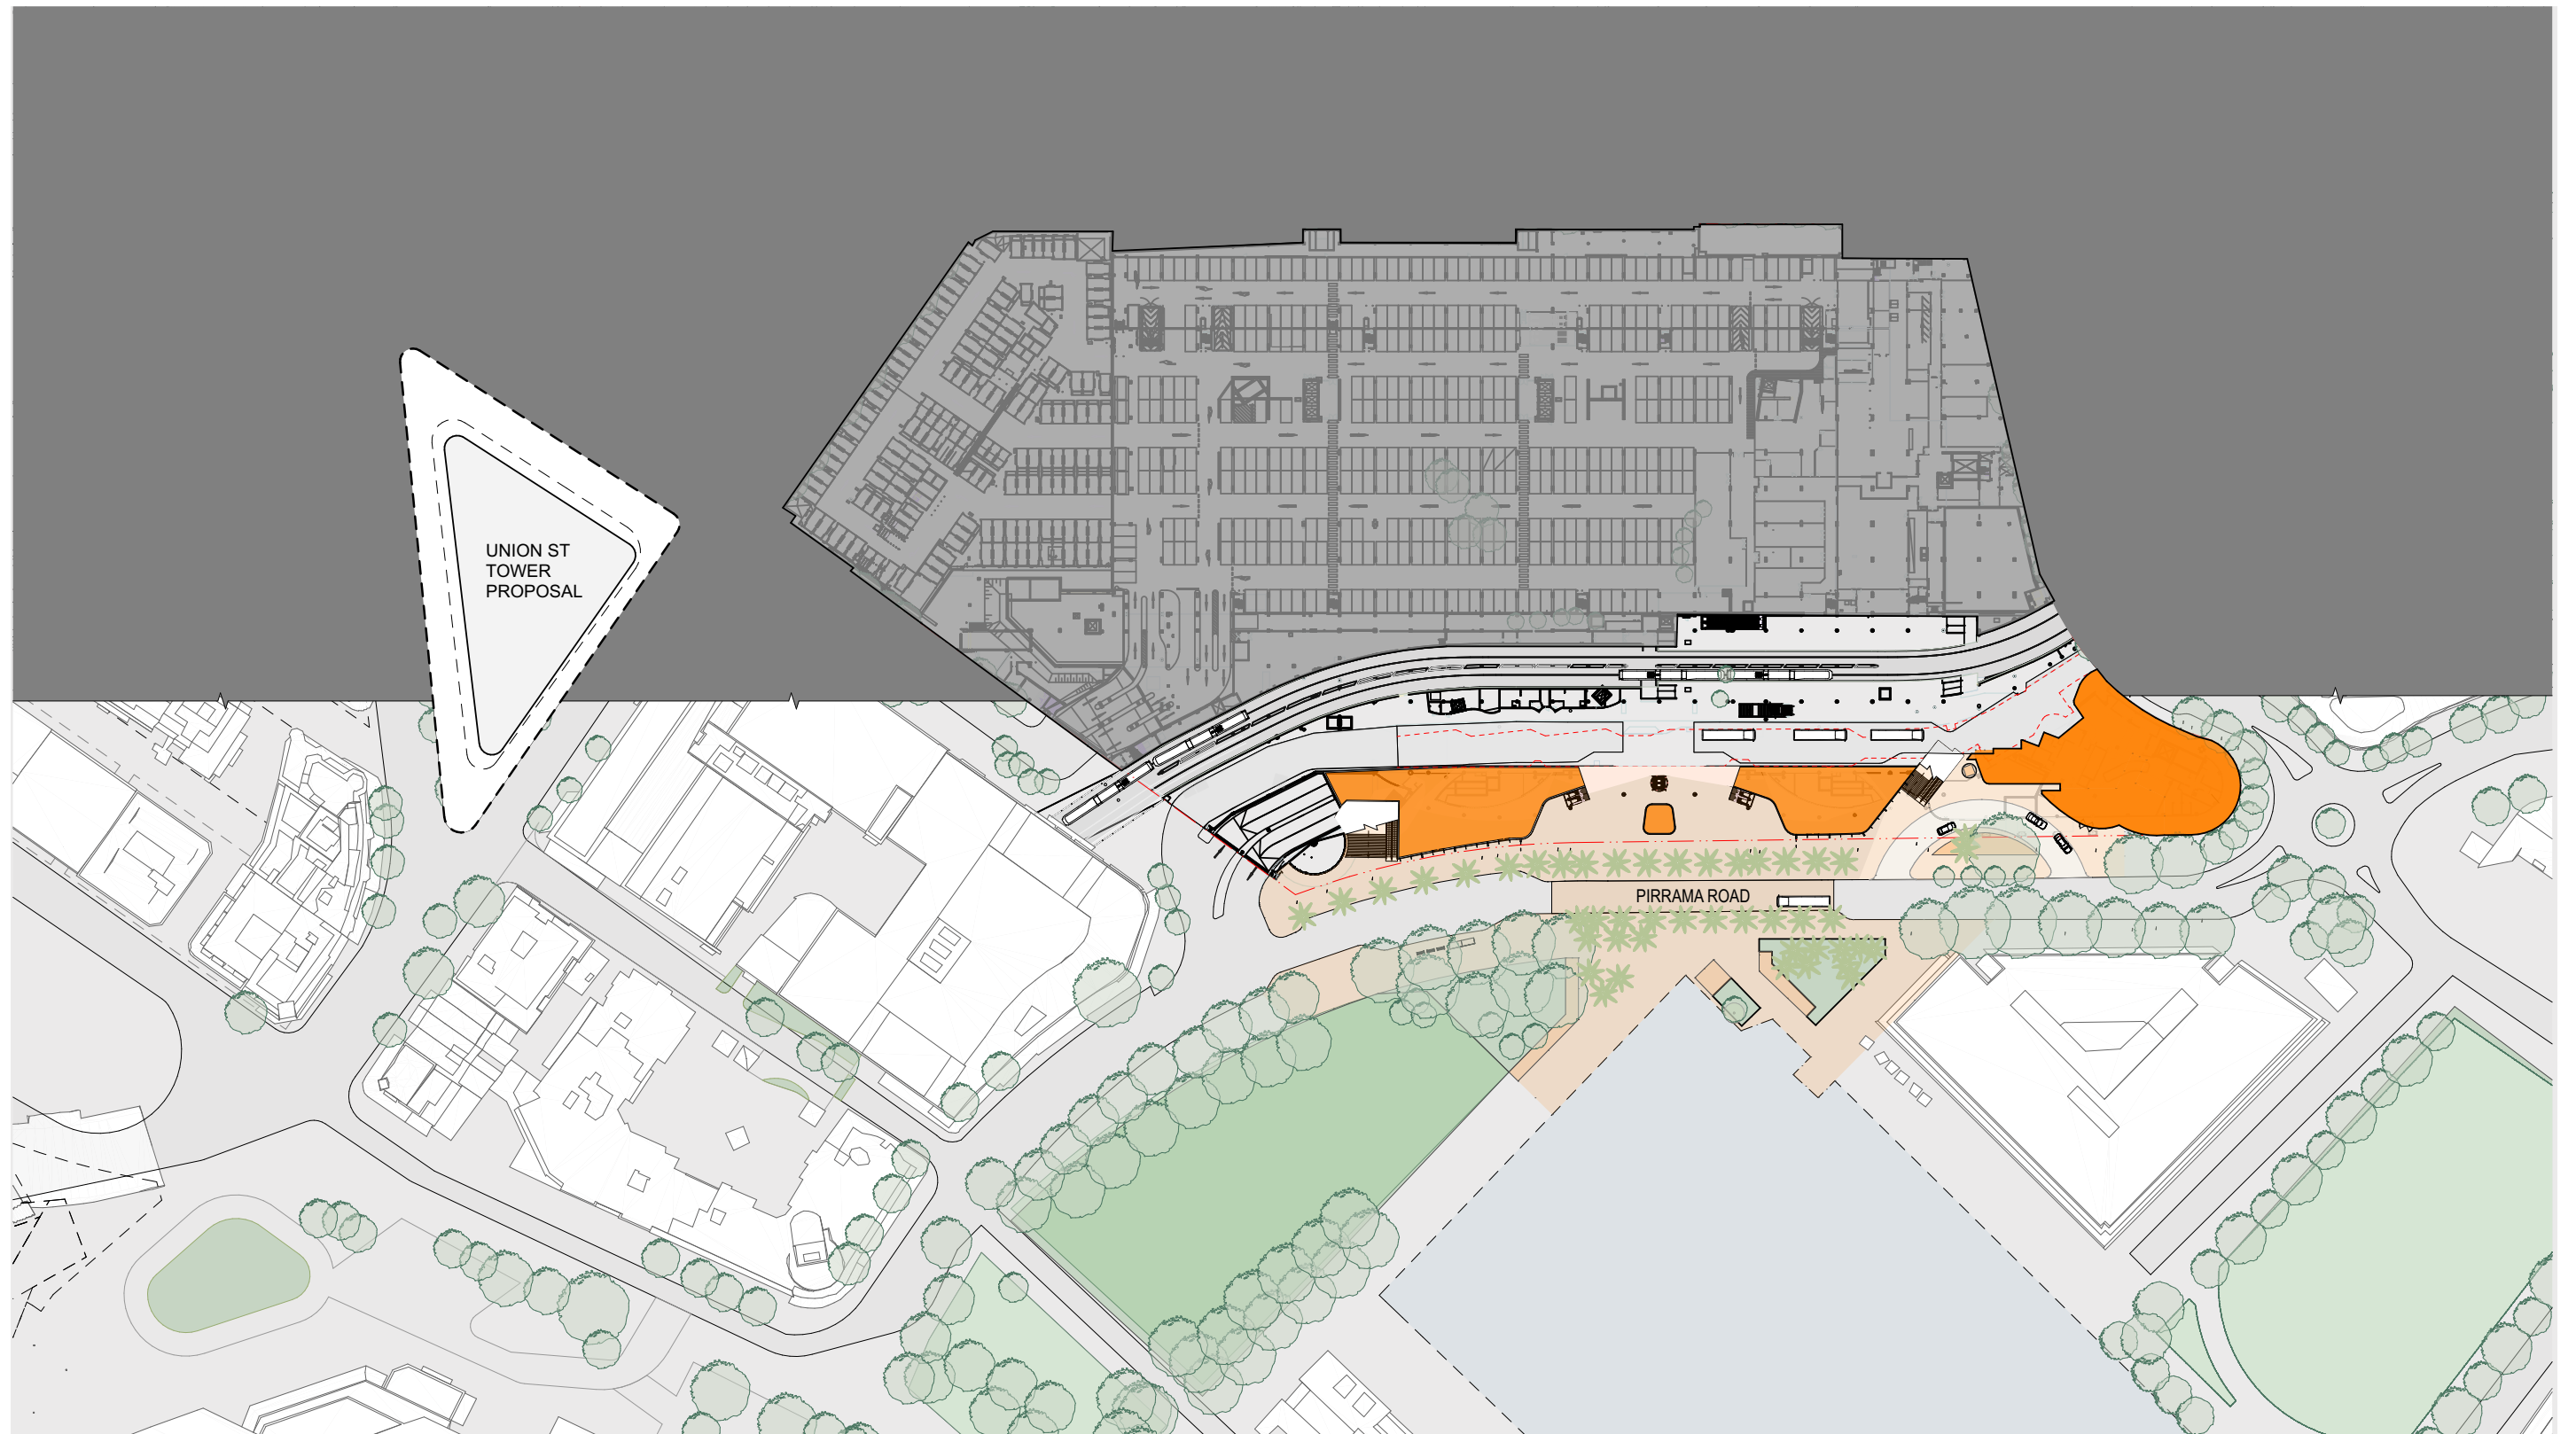

6.0 Masterplan Drawings

6.1 Level 00 (Eat Street) Plan

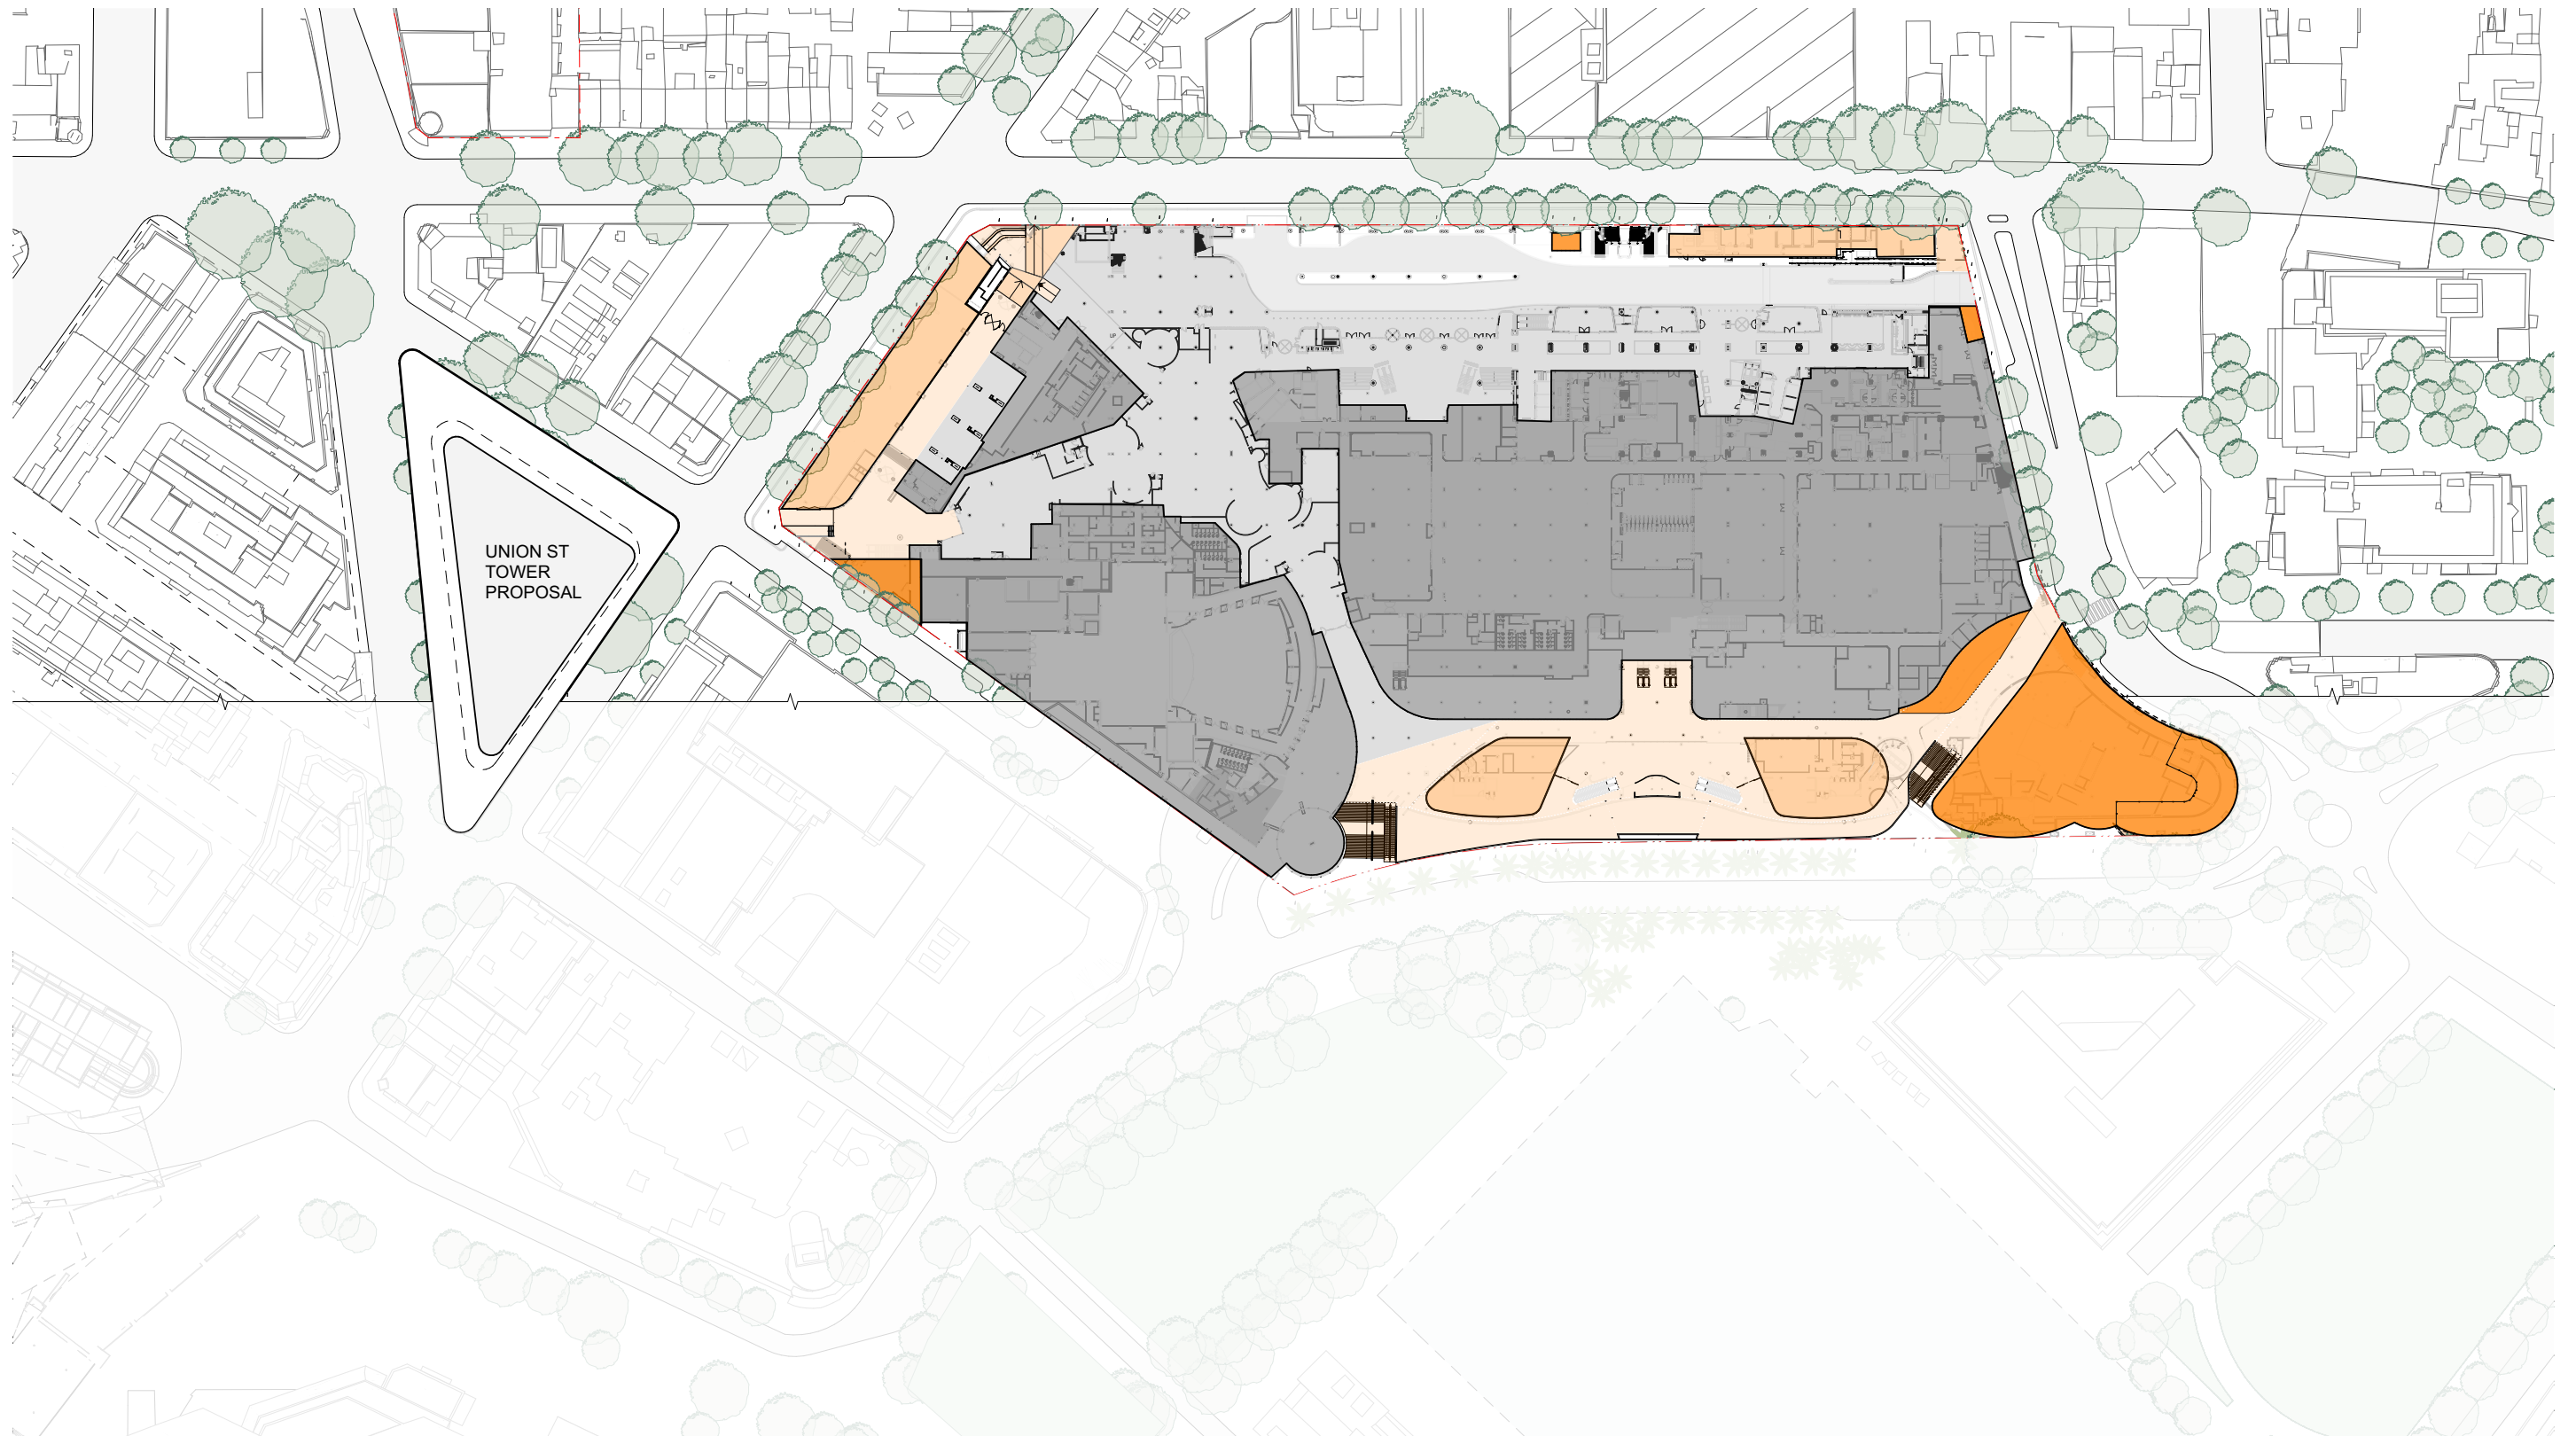

6.0 Masterplan Drawings

6.1 Level 05 (Rooftop) Plan

